


Se racordeaza cu plansa 6/13

Se racordeaza cu plansa 8/13

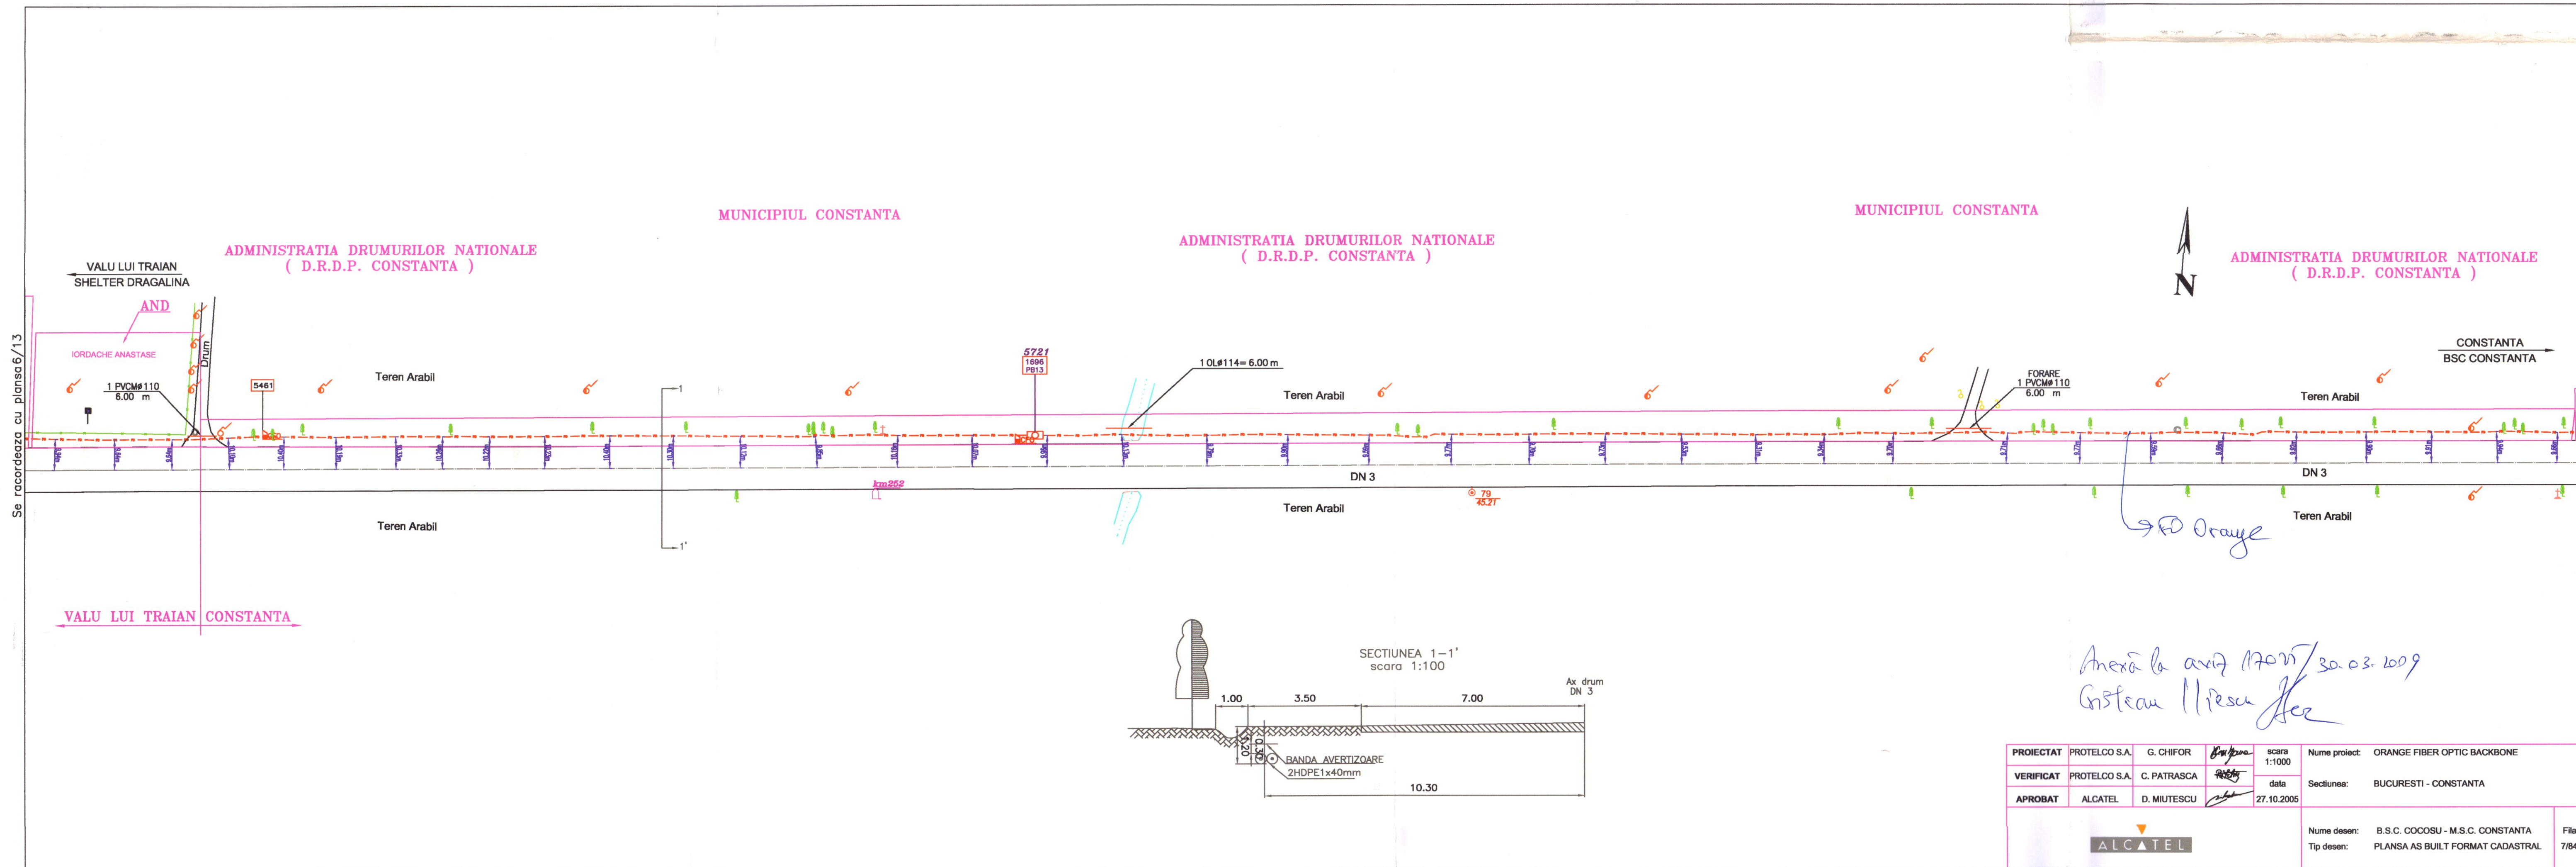

PROIECTAT	PROTELCO S.A.	G. CHIFOR	<i>[Signature]</i>	scara	1:1000	Nume proiect:	ORANGE FIBER OPTIC BACKBONE
VERIFICAT	PROTELCO S.A.	C. PATRASCA	<i>[Signature]</i>	data	27.10.2005	Sectiunea:	BUCURESTI - CONSTANTA
APROBAT	ALCATEL	D. MIUTESCU	<i>[Signature]</i>			Nume desen:	B.S.C. COCOSU - M.S.C. CONSTANTA
						Tip desen:	PLANSĂ AS BUILT FORMAT CADASTRAL
							Fila 7/84